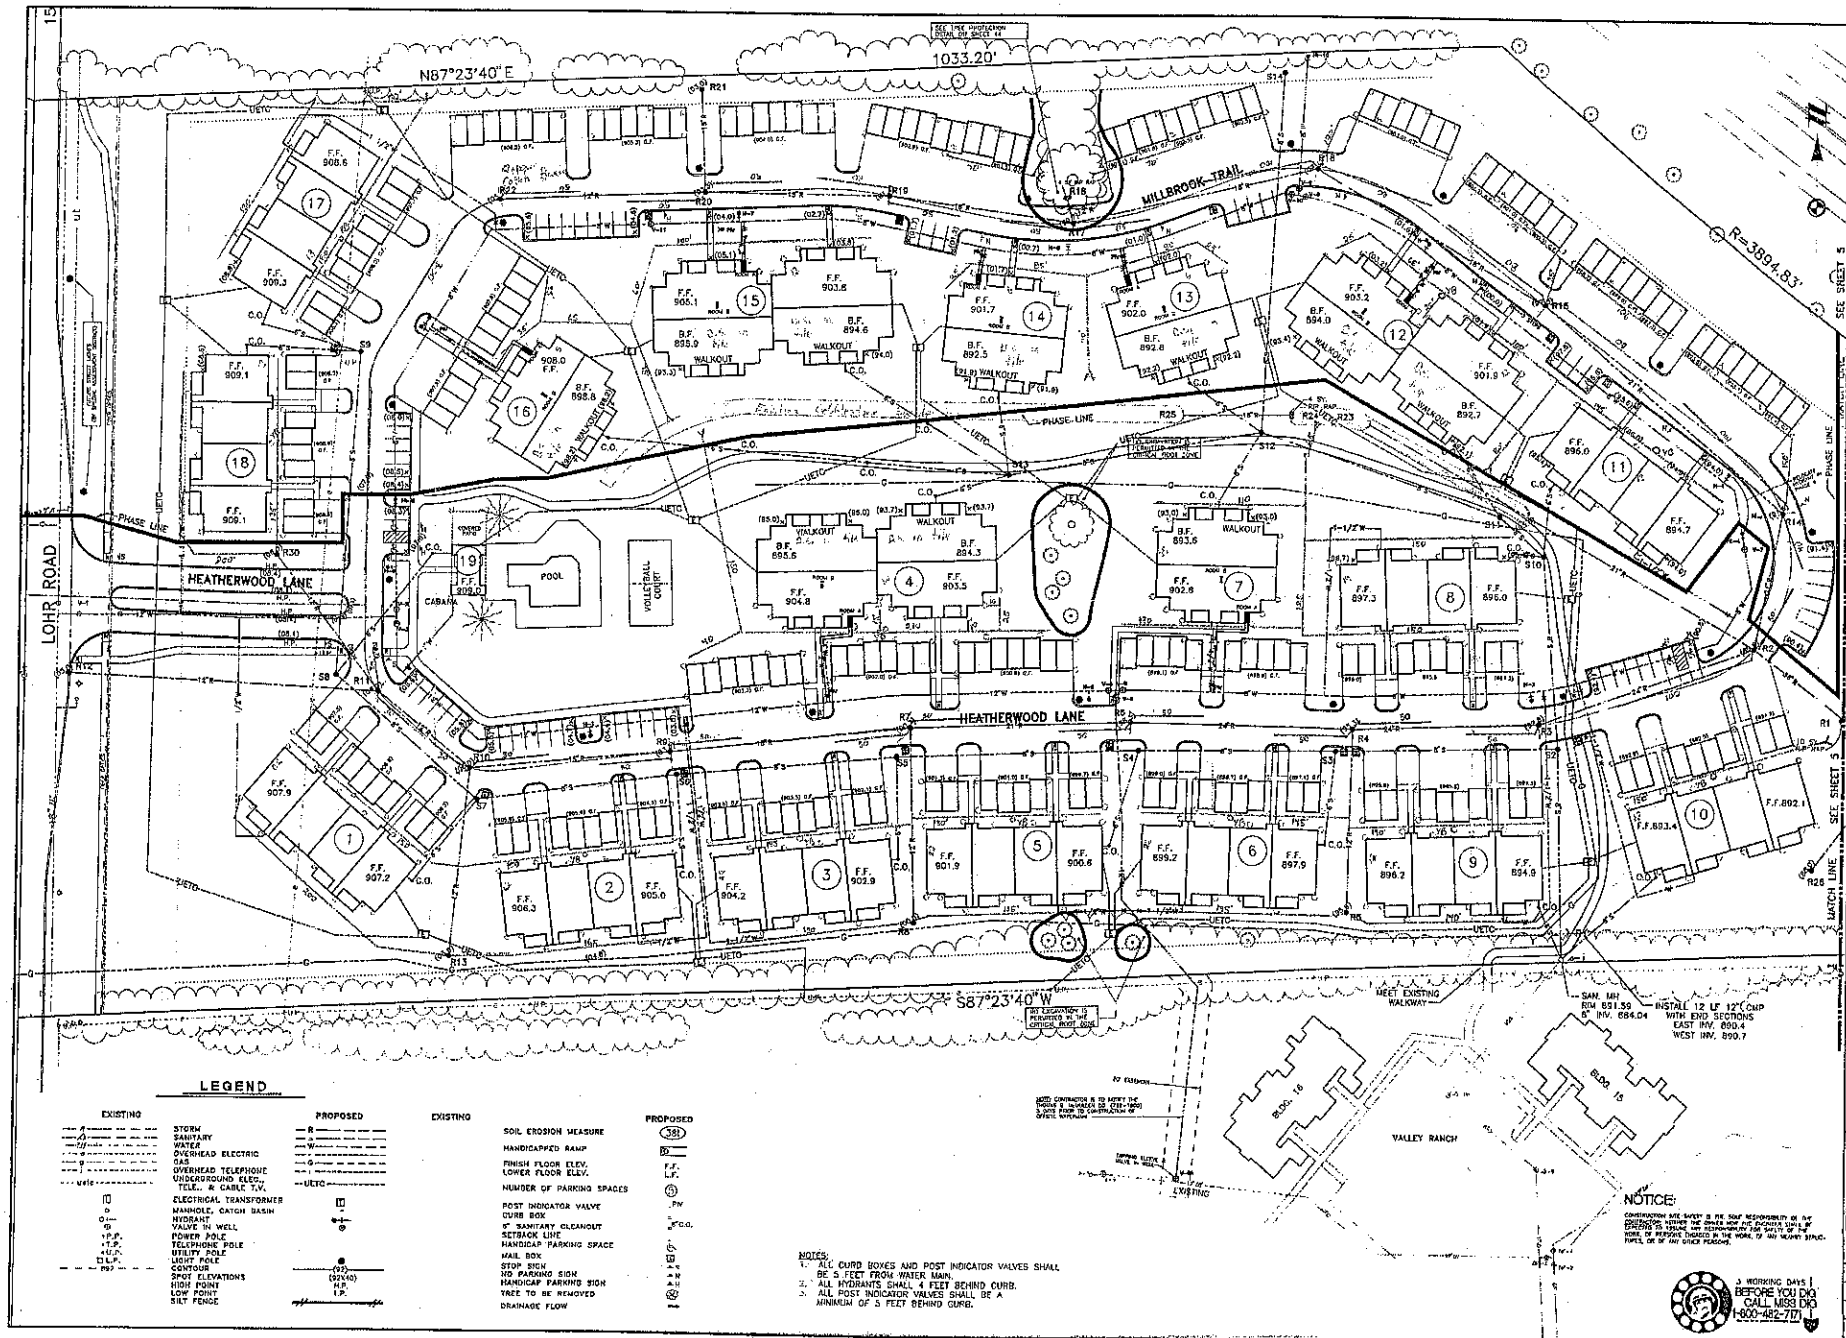

LEGEND

EXISTING		PROPOSED
	STORM	
	SANITARY	
	WATER	
	OVERHEAD ELECTRIC	
	GAS	
	OVERHEAD TELEPHONE	
	UNDERGROUND ELEC., TELE., & CABLE T.V.	UETC
	ELECTRICAL TRANSFORMER	
	MANHOLE, CATCH BASIN	
	HYDRANT	
	VALVE IN WELL	
	POWER POLE	
	TELEPHONE POLE	
	UTILITY POLE	
	LIGHT POLE	
	CONTOUR	
	SPOT ELEVATIONS	
	HIGH POINT	
	LOW POINT	
	SILT FENCE	

EXISTING		PROPOSED
	SOIL EROSION MEASURE	
	HANDICAPPED RAMP	
	FINISH FLOOR ELEV. LOWER FLOOR ELEV.	F.F. L.F.
	NUMBER OF PARKING SPACES	
	POST INDICATOR VALVE	PIV
	CURB BOX	
	6" SANITARY CLEANOUT	C.O.
	SETBACK LINE	
	HANDICAP PARKING SPACE	
	MAIL BOX	
	STOP SIGN	
	NO PARKING SIGN	
	HANDICAP PARKING SIGN	
	TREE TO BE REMOVED	
	DRAINAGE FLOW	

NOTES:
1. ALL CURB BOXES AND POST INDICATOR VALVES SHALL BE 5 FEET FROM WATER MAIN.
2. ALL HYDRANTS SHALL 4 FEET BEHIND CURB.
3. ALL POST INDICATOR VALVES SHALL BE A MINIMUM OF 5 FEET BEHIND CURB.

4 WEL-HICKS, INC.
CIVIL ENGINEERING • SURVEYING • PLANNING
ENVIRONMENTAL SERVICES
313-994-4000 • FAX NO. 313-994-1599
ANN ARBOR, MICHIGAN

CLIENT: CAMBRIDGE PARTNERS INC.

UTILITY PLAN
HEATHERWOOD CONDOMINIUMS

SECTION 3 TOWN 3 SOUTH, RANGE 6 EAST
PITTSFIELD TOWNSHIP
WASHTENAW COUNTY, MICHIGAN

CAD FILE 09245P01

REVISIONS	DATE
8-15-96 ENG. REVIEW	
6-15-96 PRECON MTG.	
3-28-96 ENG. REVIEW	
1-11-96 ENG. REVIEW	
12-04-95 MTG. REVIEW	
10-27-95 ENG. REVIEW	
10-20-95 SCPUD	
9-20-95	

SCALE 1" = 40 FEET
DR DCK CH. TRP
BOOK
JOB 40924
FILE NO. 437-337-4